

Example Apartment, 4B


FLOOR PLAN / ONE BEDROOM, QUEENS

DANTE'S MODELS

dantet9.com/real-estate

DRAWN 14 OCT 2026

SAMPLE

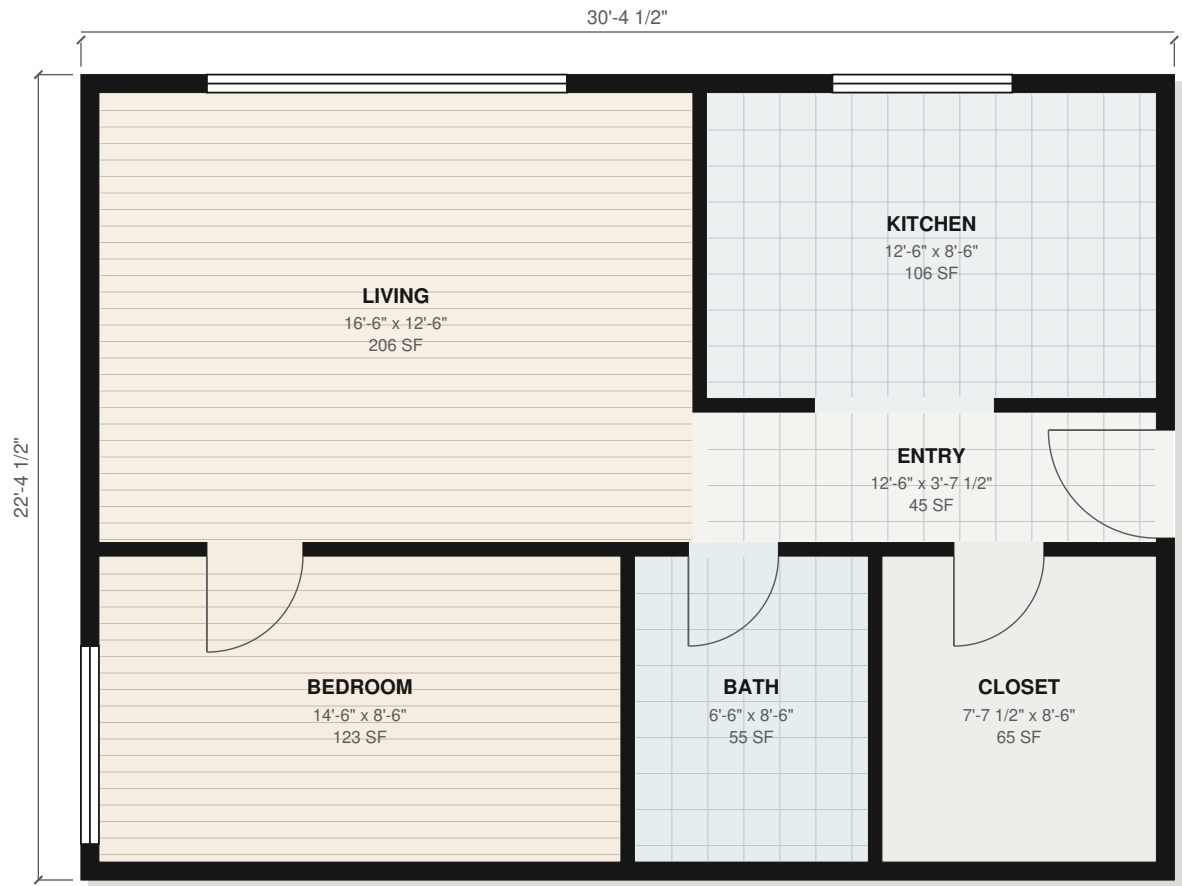

ROOM	CLEAR SIZE	SQ FT	ROOM	CLEAR SIZE	SQ FT
LIVING	16'-6" x 12'-6"	206	BEDROOM	14'-6" x 8'-6"	123
KITCHEN	12'-6" x 8'-6"	106	BATH	6'-6" x 8'-6"	55
ENTRY	12'-6" x 3'-7 1/2"	45	CLOSET	7'-7 1/2" x 8'-6"	65
NET INTERIOR AREA		600 SF			

0510 FT


SCALE 3/16" = 1'-0"
ON LETTER (8 1/2 x 11 IN).
PRINT AT 100 PERCENT.

Example Apartment, 4B

3D VIEW / ONE BEDROOM, QUEENS

DANTE'S MODELS
dantet9.com/real-estate

SAMPLE

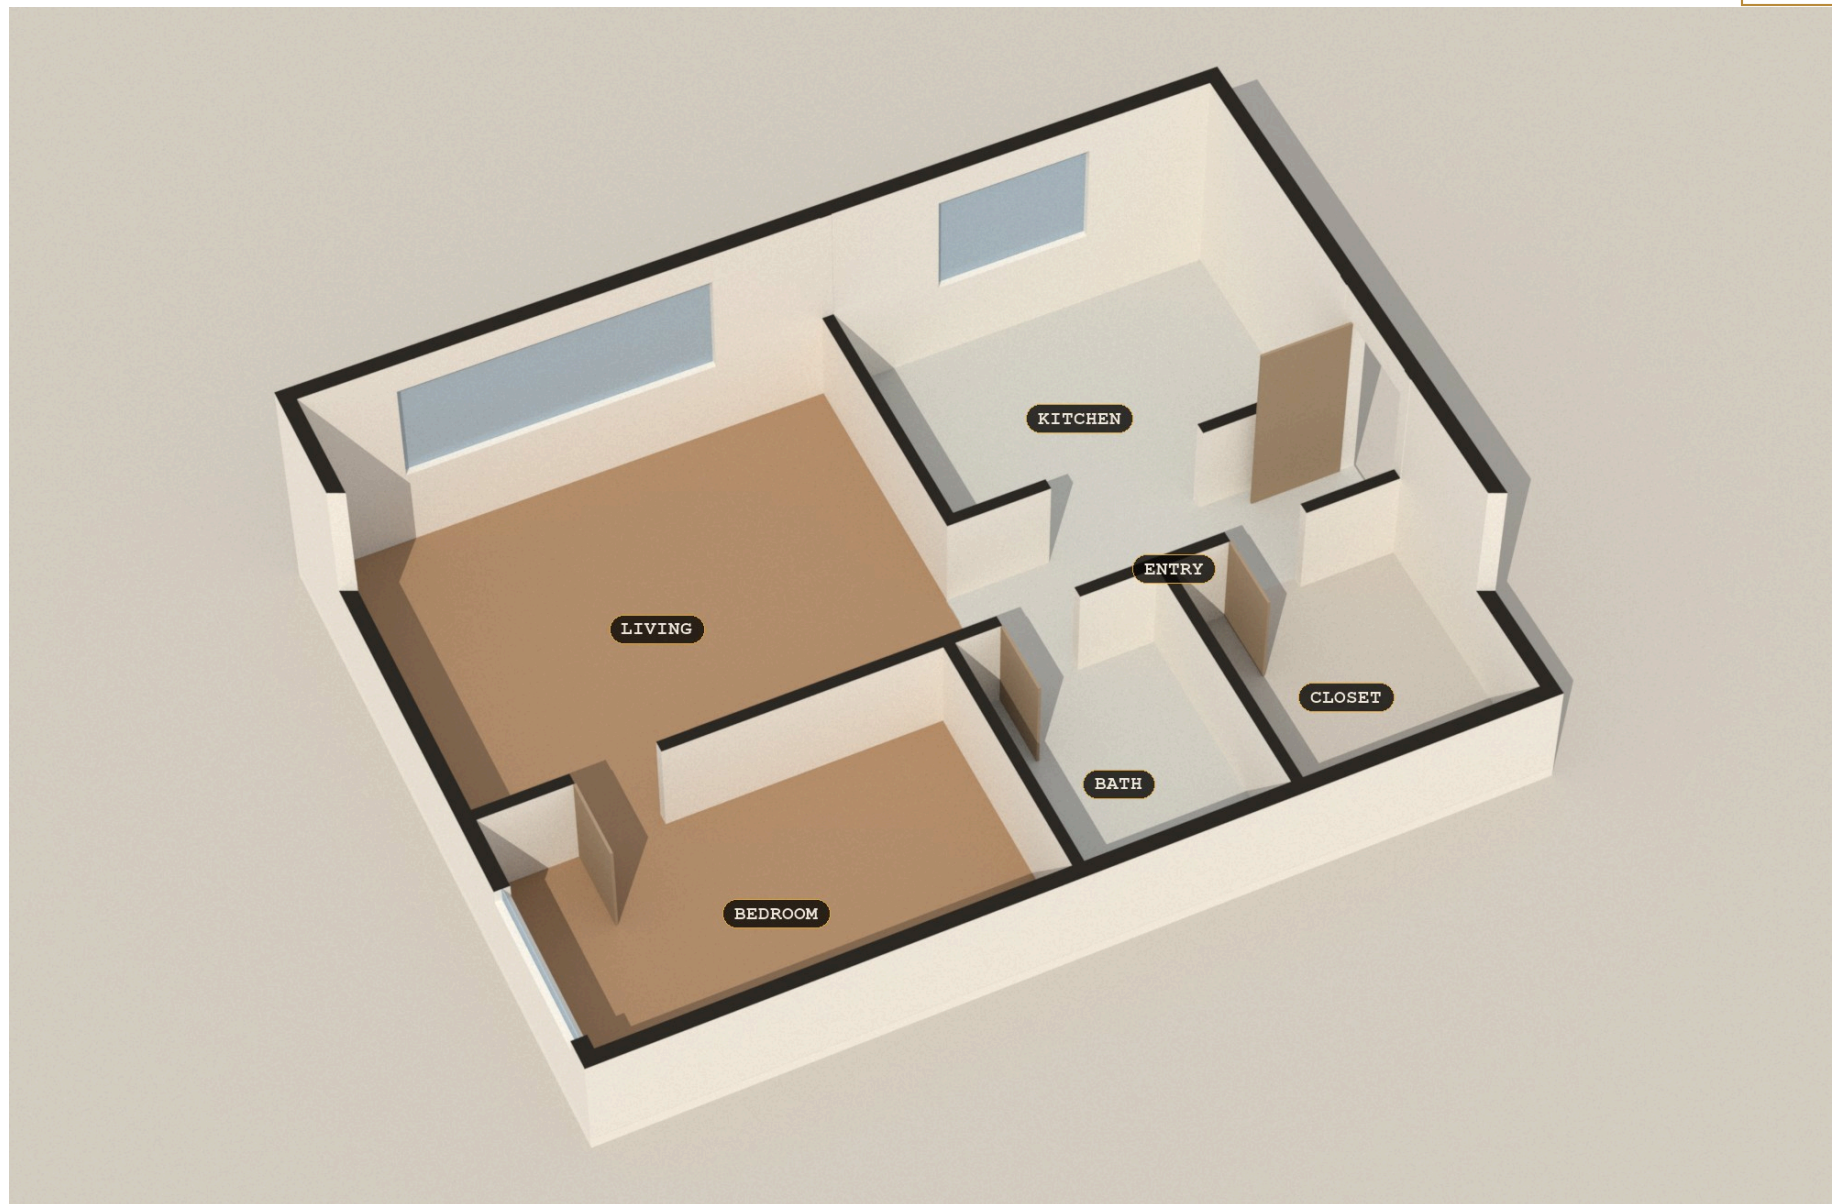

Drawn from the plan on page 1, not to scale. Furniture is not shown. Prepared for marketing, not a survey, an appraisal or a permit drawing.